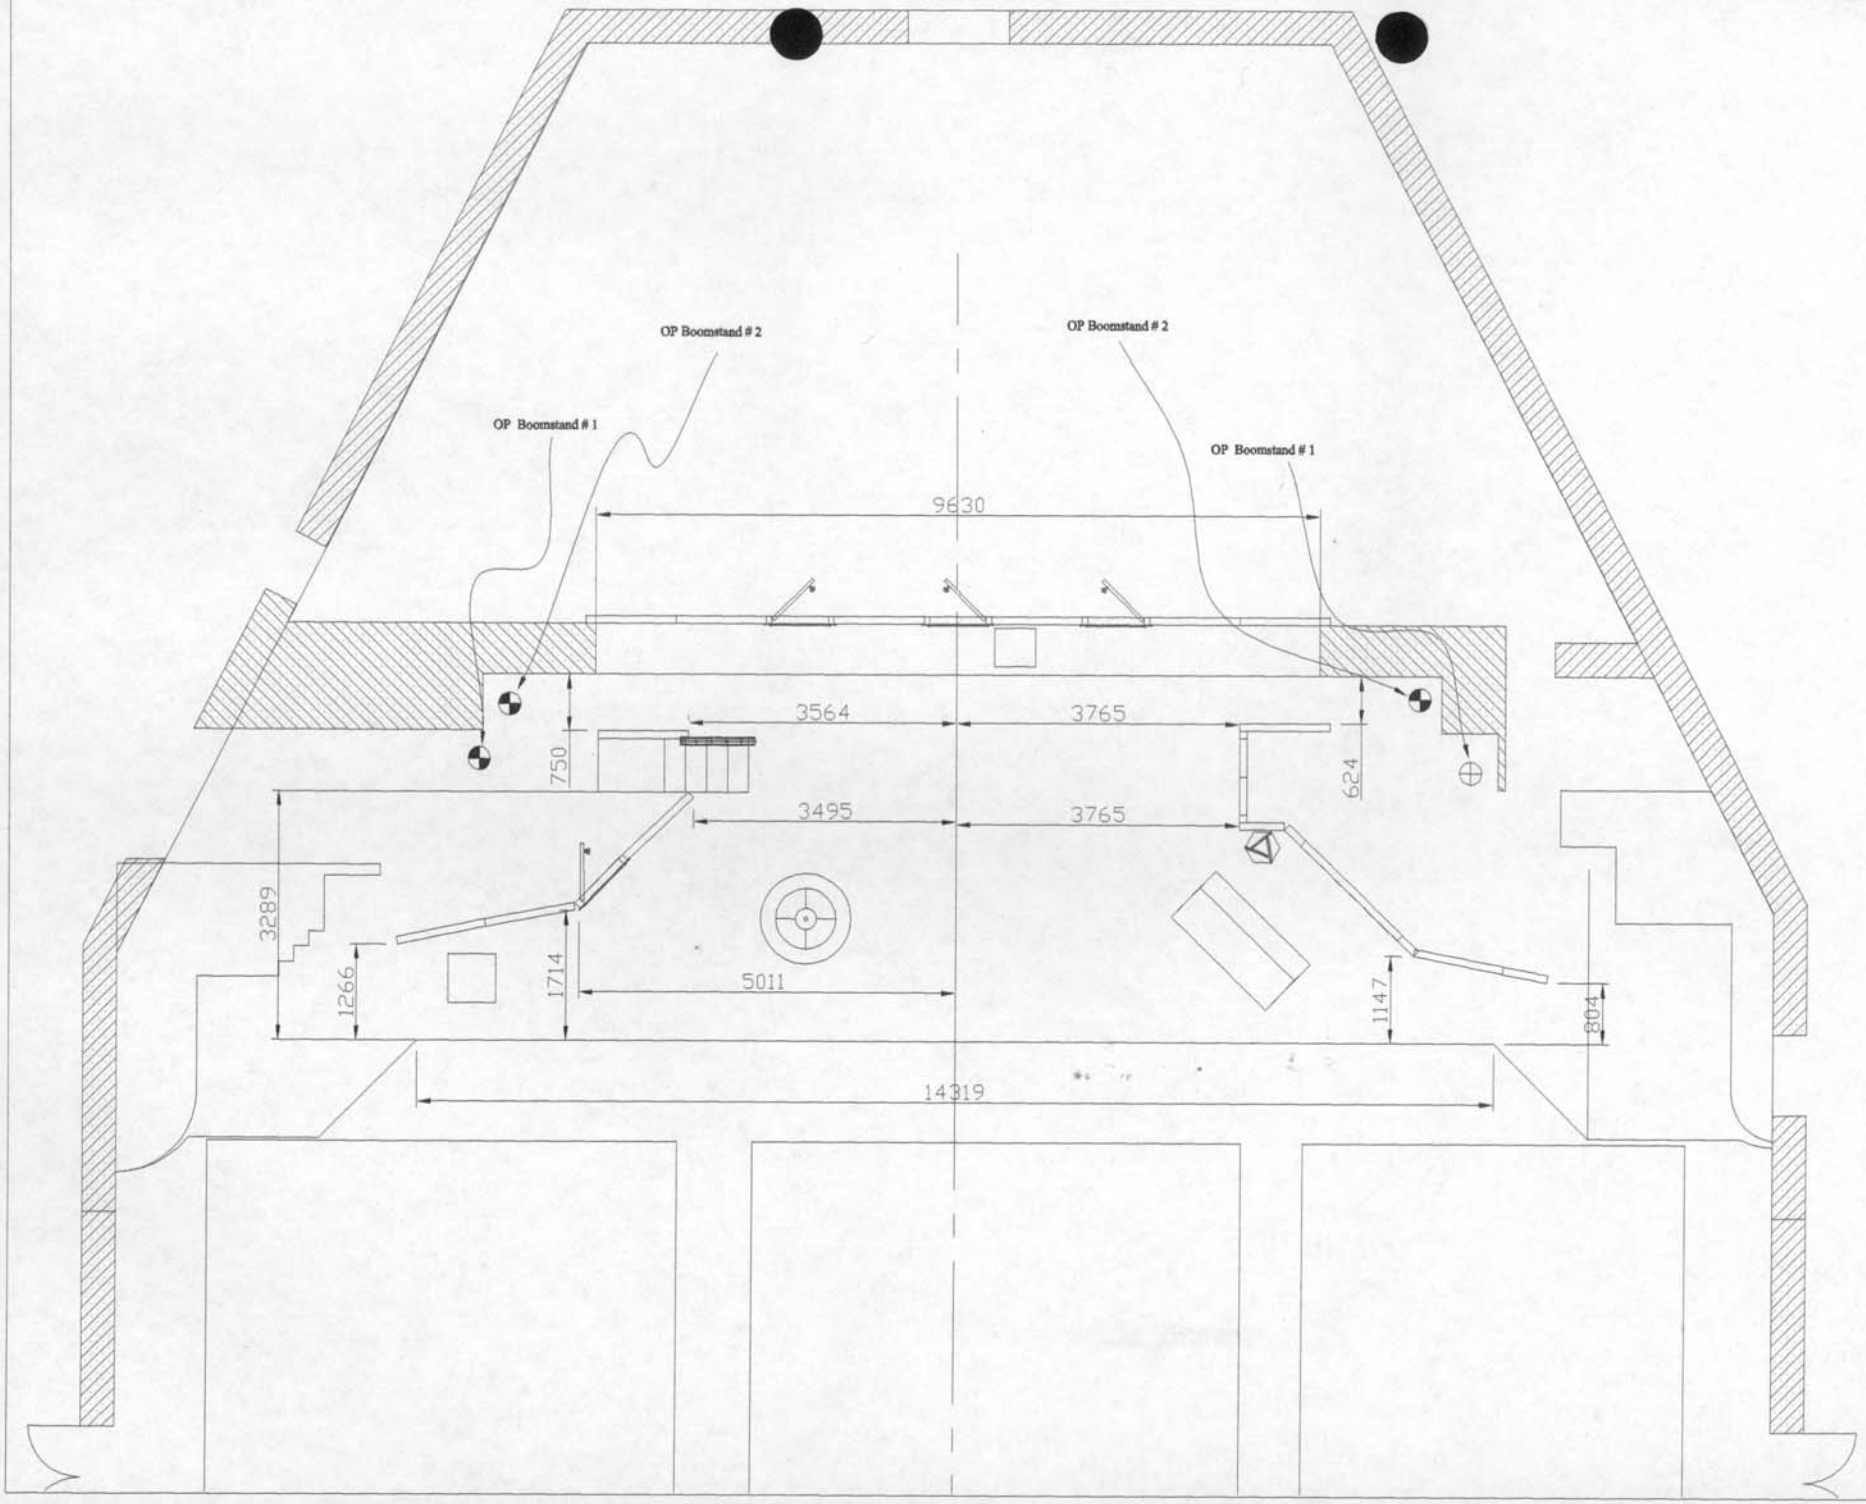

Notes

1. Do Not Scale from Drawing

The Promised Woman

The Enmore Theatre

Floor Plan

Date: 11 May 2001	Scale: 1:100
Drawn By: R.Montgomary	Chkd By:

Drawing Number: 27070001 | Rev:

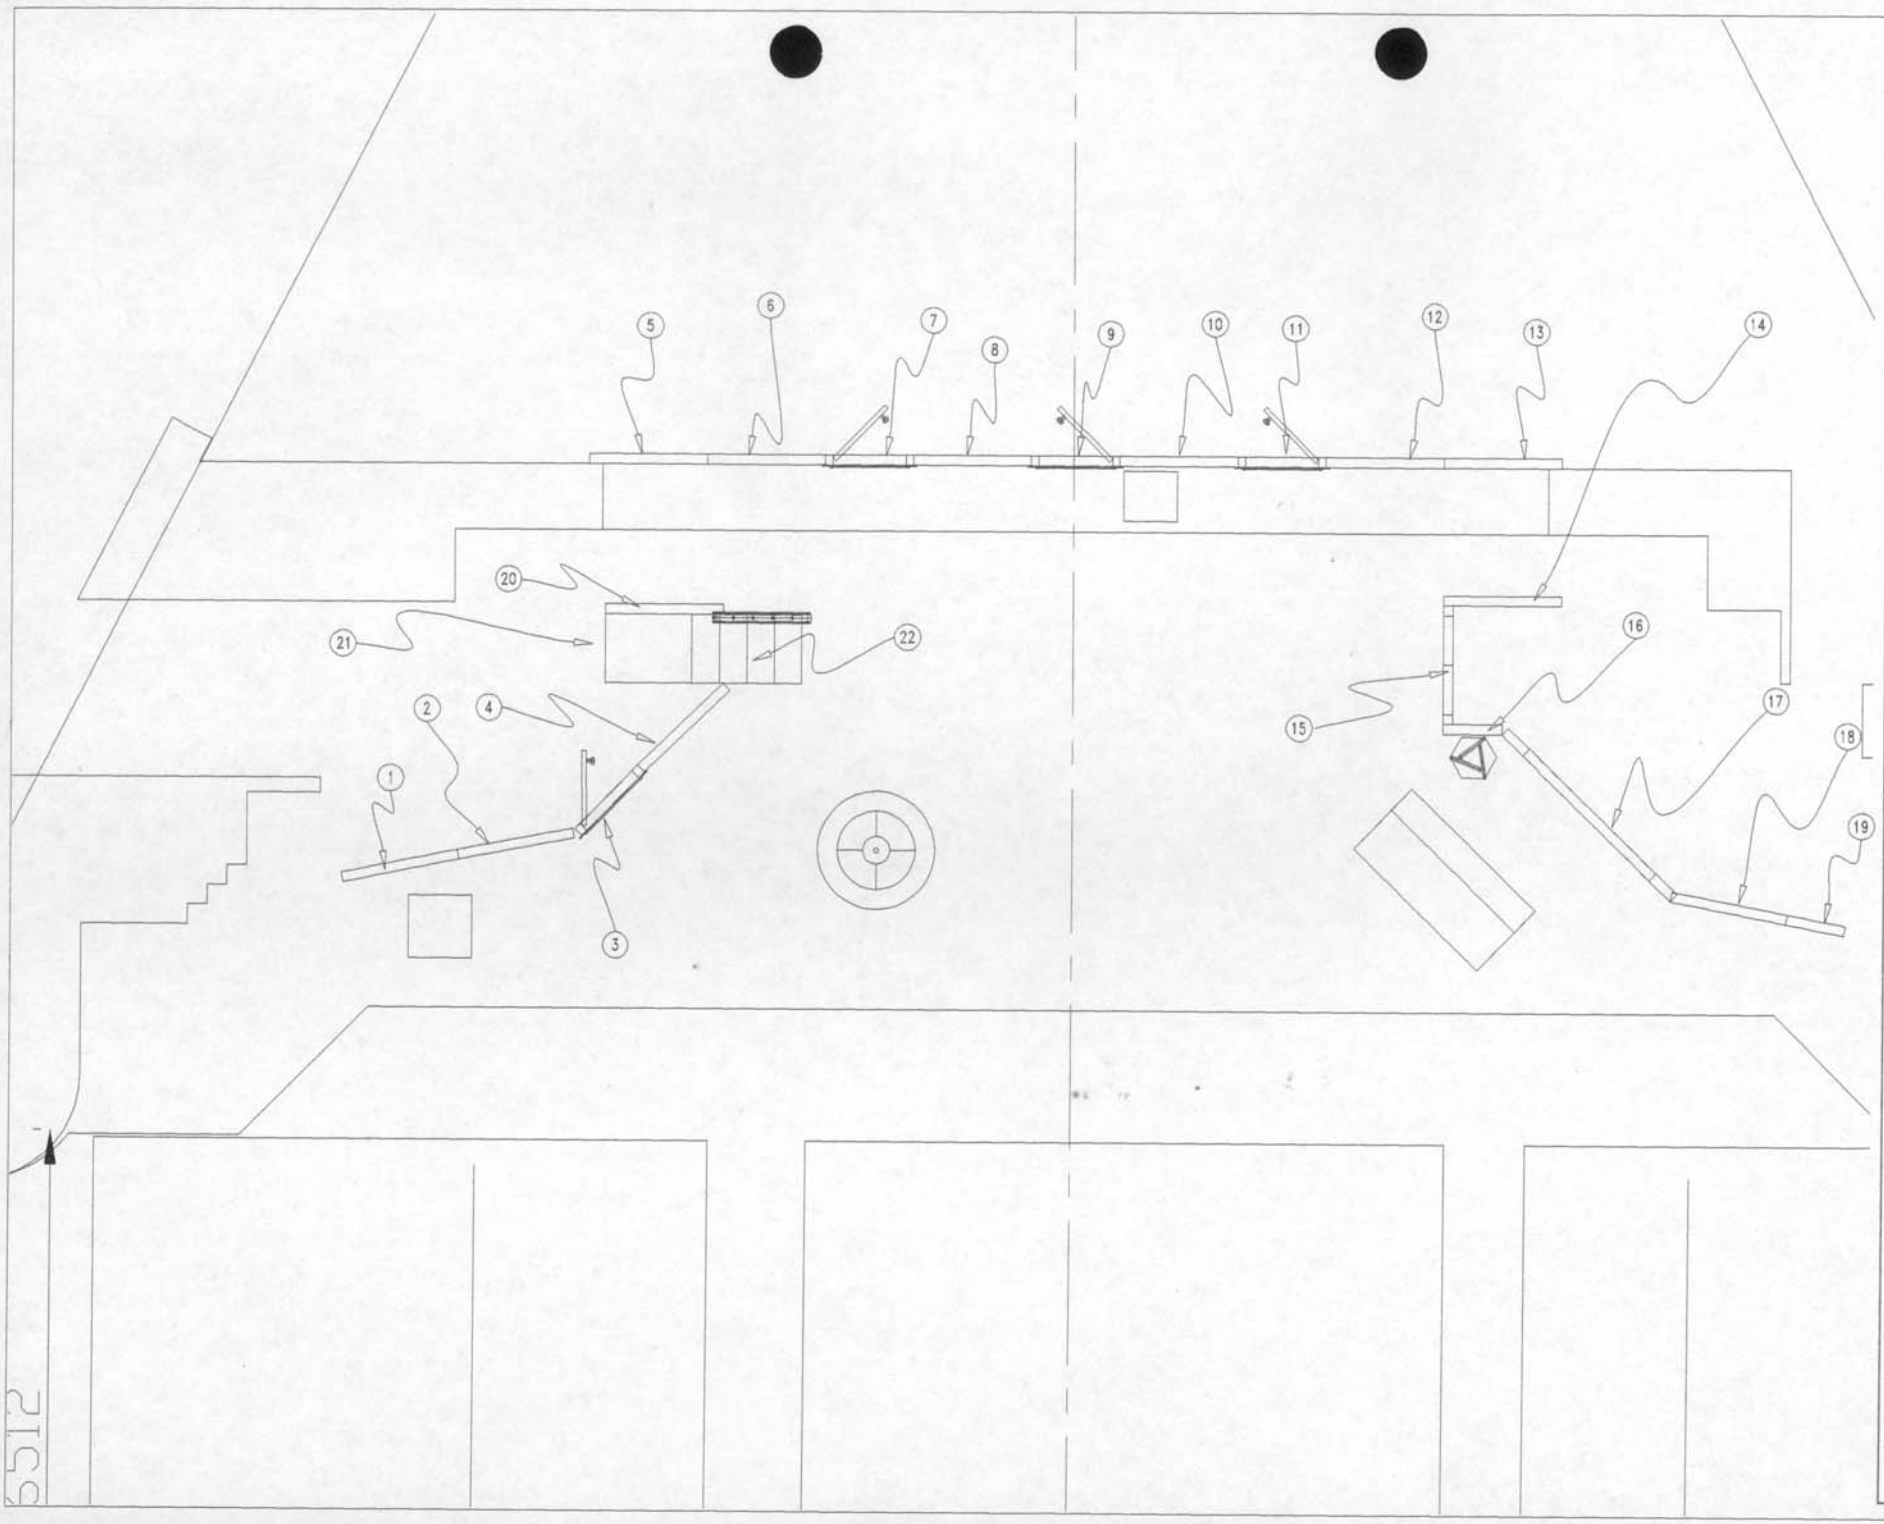

Notes

1. Do Not Scale from Drawing

The Promised Woman

The Enmore Theatre

Set Plan

Date 11 May 2001

Scale 1:100

Drawn By R.Montgomery

Checked By

Drawing Number 27070001

Rev

5512